CONCEPTUAL SOUTH ELEVATION

LEO A DALY

DESIGN TEAM:

Architecture:
Leo A Daly
1400 Centrepark Blvd. Suite 500
West Palm Beach, FL 33401
T:561.688.2111 F:561.697.8040

SITE PLAN SUBMITTAL SET- TOT-LOT-SITE

Church by the Sea

CHURCH BY THE SEA
501 Ninety-Sixth Street
Bal Harbour, Florida 33154

CHURCH BY THE SEA NEW BUILDING AT 'TOT-LOT'

Project No. 062-10027-001
Issue Date: June 18, 2015
SITE PLAN SUBMITTAL

PLANNING
ARCHITECTURE
ENGINEERING
INTERIORS

EST. 1915

ABU DHABI
ATLANTA
AUSTIN
BEIJING
BRYAN
CHICAGO
DALLAS
DENVER
FORT WORTH
HONG KONG
HONOLULU
HOUSTON
ISTANBUL
LAS VEGAS
LOS ANGELES
MIAMI
MINNEAPOLIS
MOSCOW
OMAHA
PHOENIX
SACRAMENTO
SAN ANTONIO
SAN MARCOS
TAMPA
TAMPA
WACO
WASHINGTON DC
WEST PALM BEACH

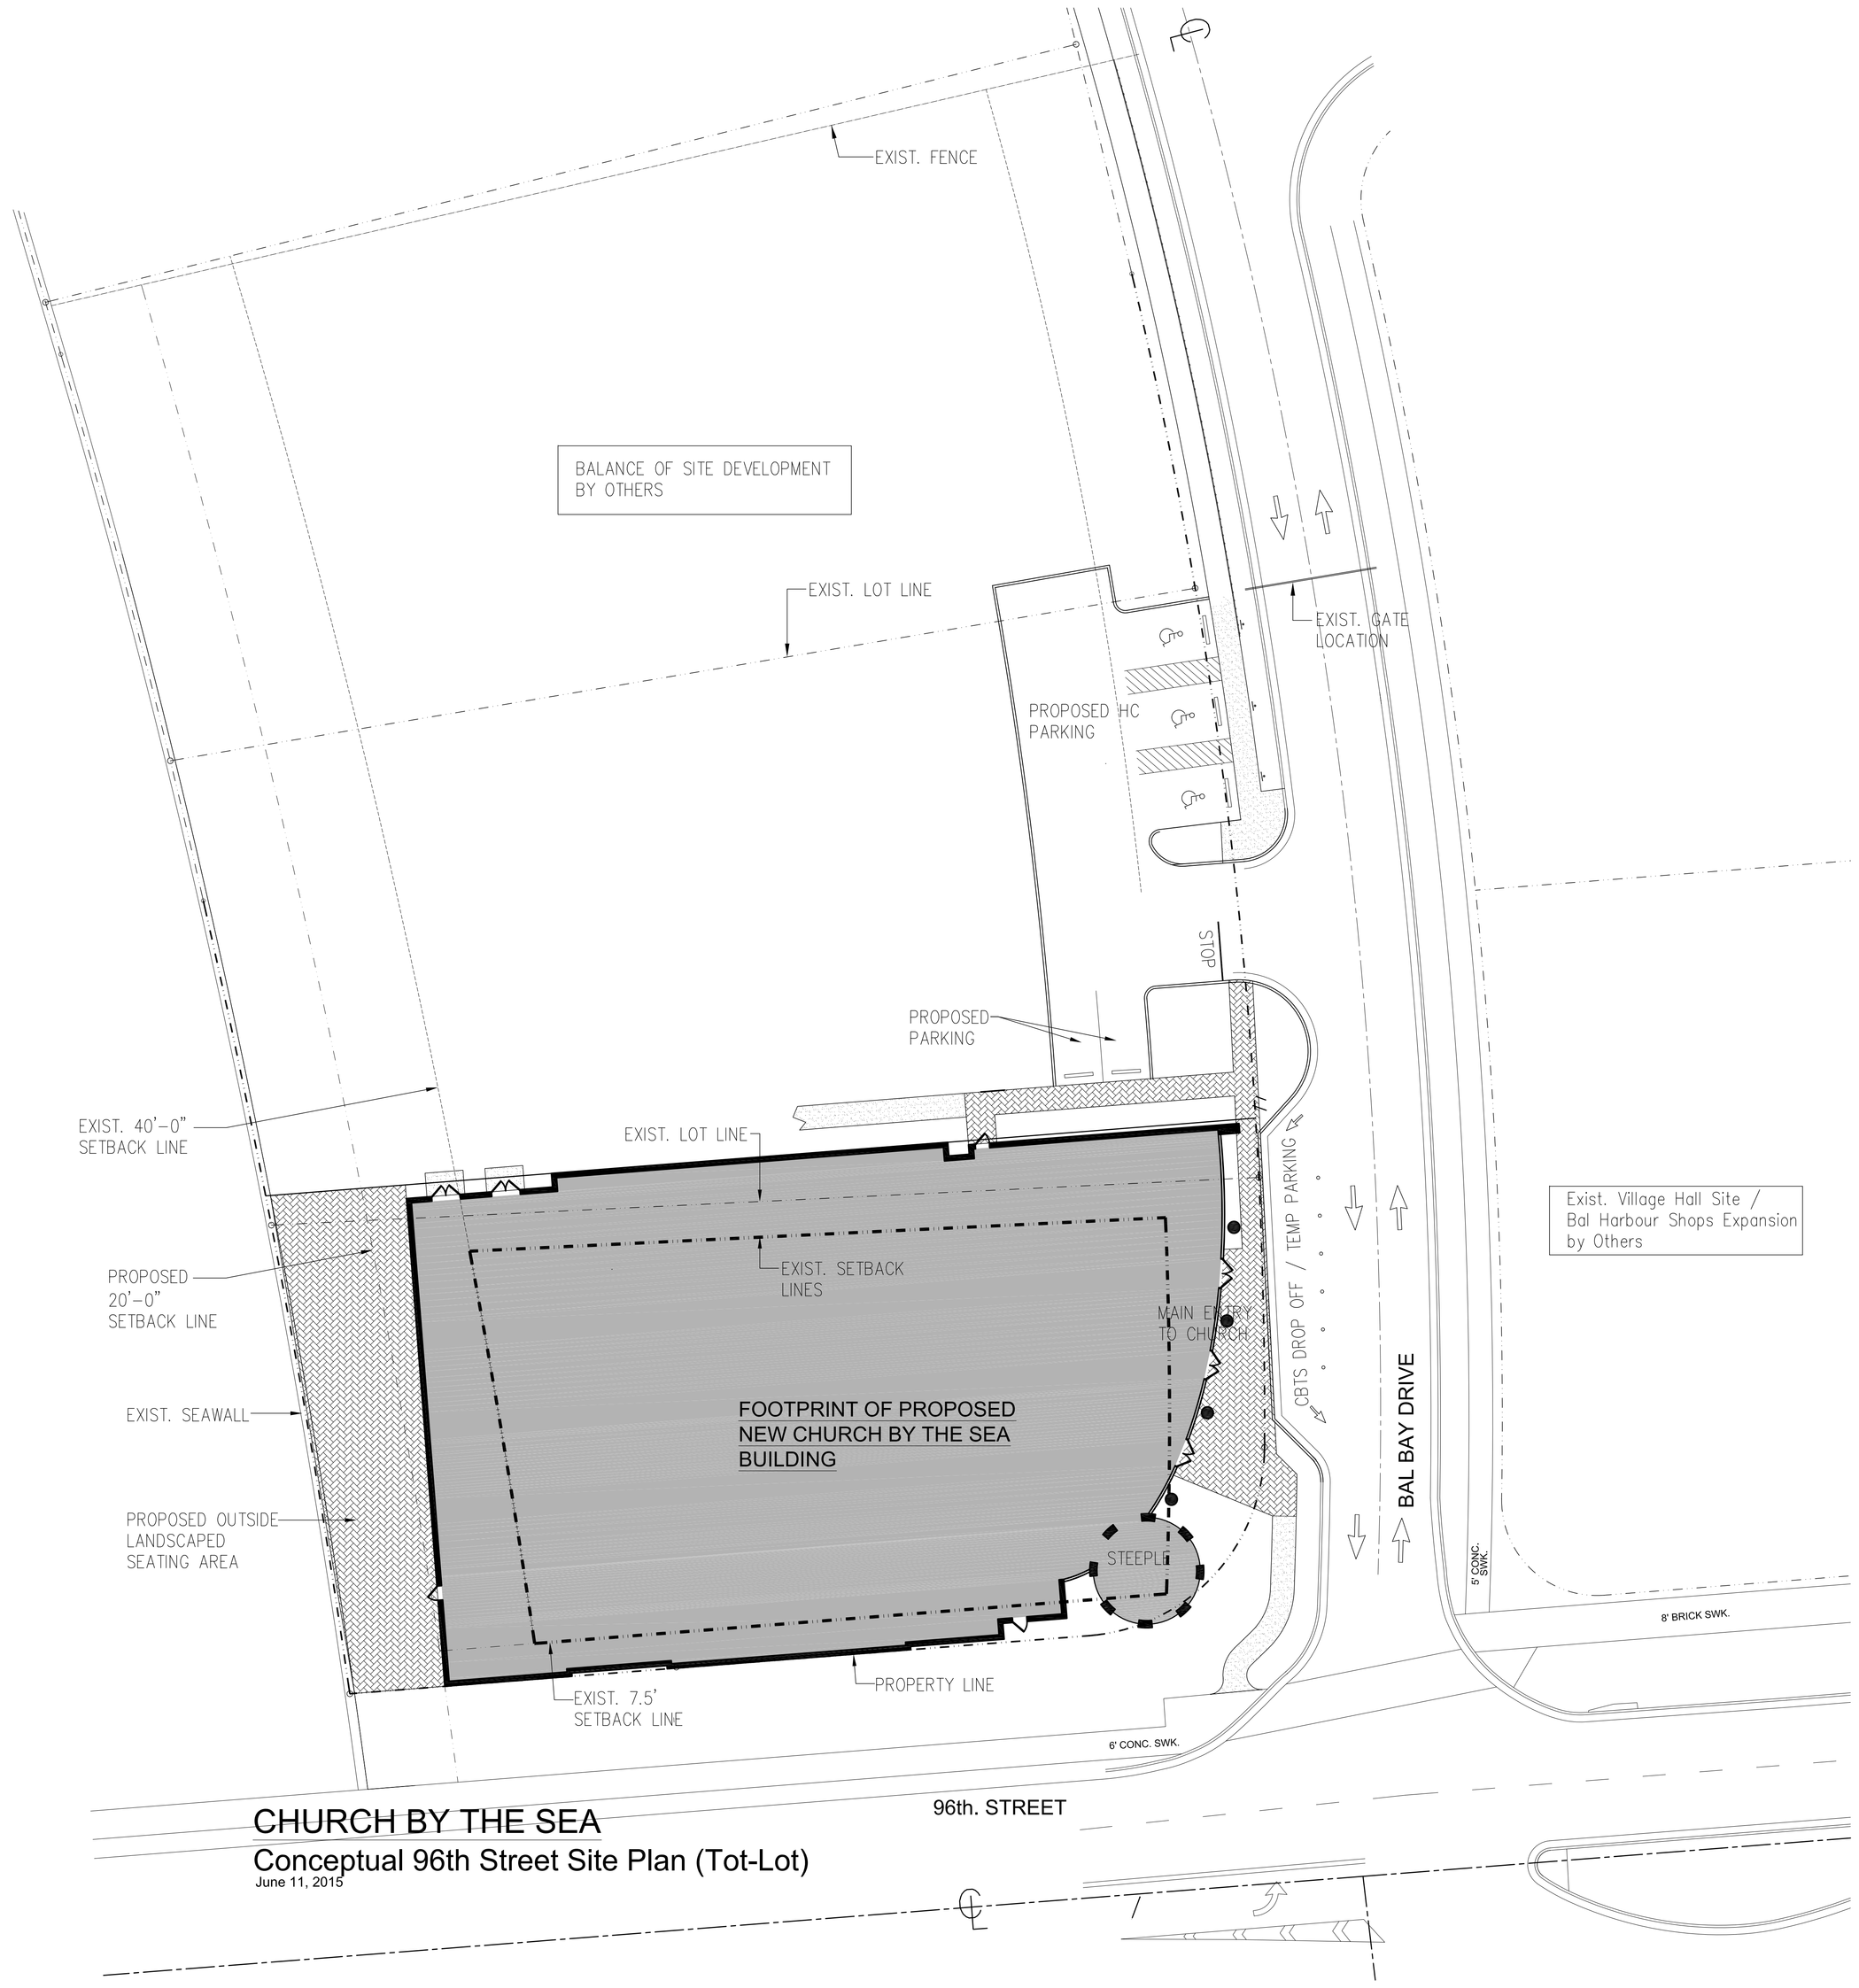

CHURCH BY THE SEA
Conceptual 96th Street Site Plan (Tot-Lot)
June 11, 2015

1 CONCEPTUAL SITE PLAN TOTAL FLOOR AREA = +/- 50,600 SQ. FT.
SCALE: 1/16" = 1'-0"

J:\062-10027-001_Church_By_The_Sea\E Design SD-DD-CD\01 Drawings\05 Architectural\CBTS-101-LOT-06_14_15\CBTS-101-LITE-SITE Plan.dwg June 17, 2015 - 1:04pm JAMezzetta

Church by the Sea

CHURCH BY THE SEA
Tot Lot Site
BAL HARBOUR, FLORIDA

LEO A DALY
PLANNING ARCHITECTURE ENGINEERING INTERIORS
EST. 1915

1400 Centrepark Boulevard, Suite 500
West Palm Beach, FL 33401 USA
Tel 561-688-2111 Fax 561-697-8040
DPR: # AAC000734

Primary Consultants

KEY PLAN

REVISIONS

NO.	DESCRIPTION	DATE

FILE LOG

ACTIVITY	BY
Manager	PMT, JAM
Design	
Draw	
Check	

STAMP

Paul M. Twitty
AR-0004307
DATE: June 17, 2015
Site Submittal - 06/17/15

Project No. 062-10027-003
June 17, 2015

SITE PLAN

AE - 0.1

© LEO A DALY Company 2015

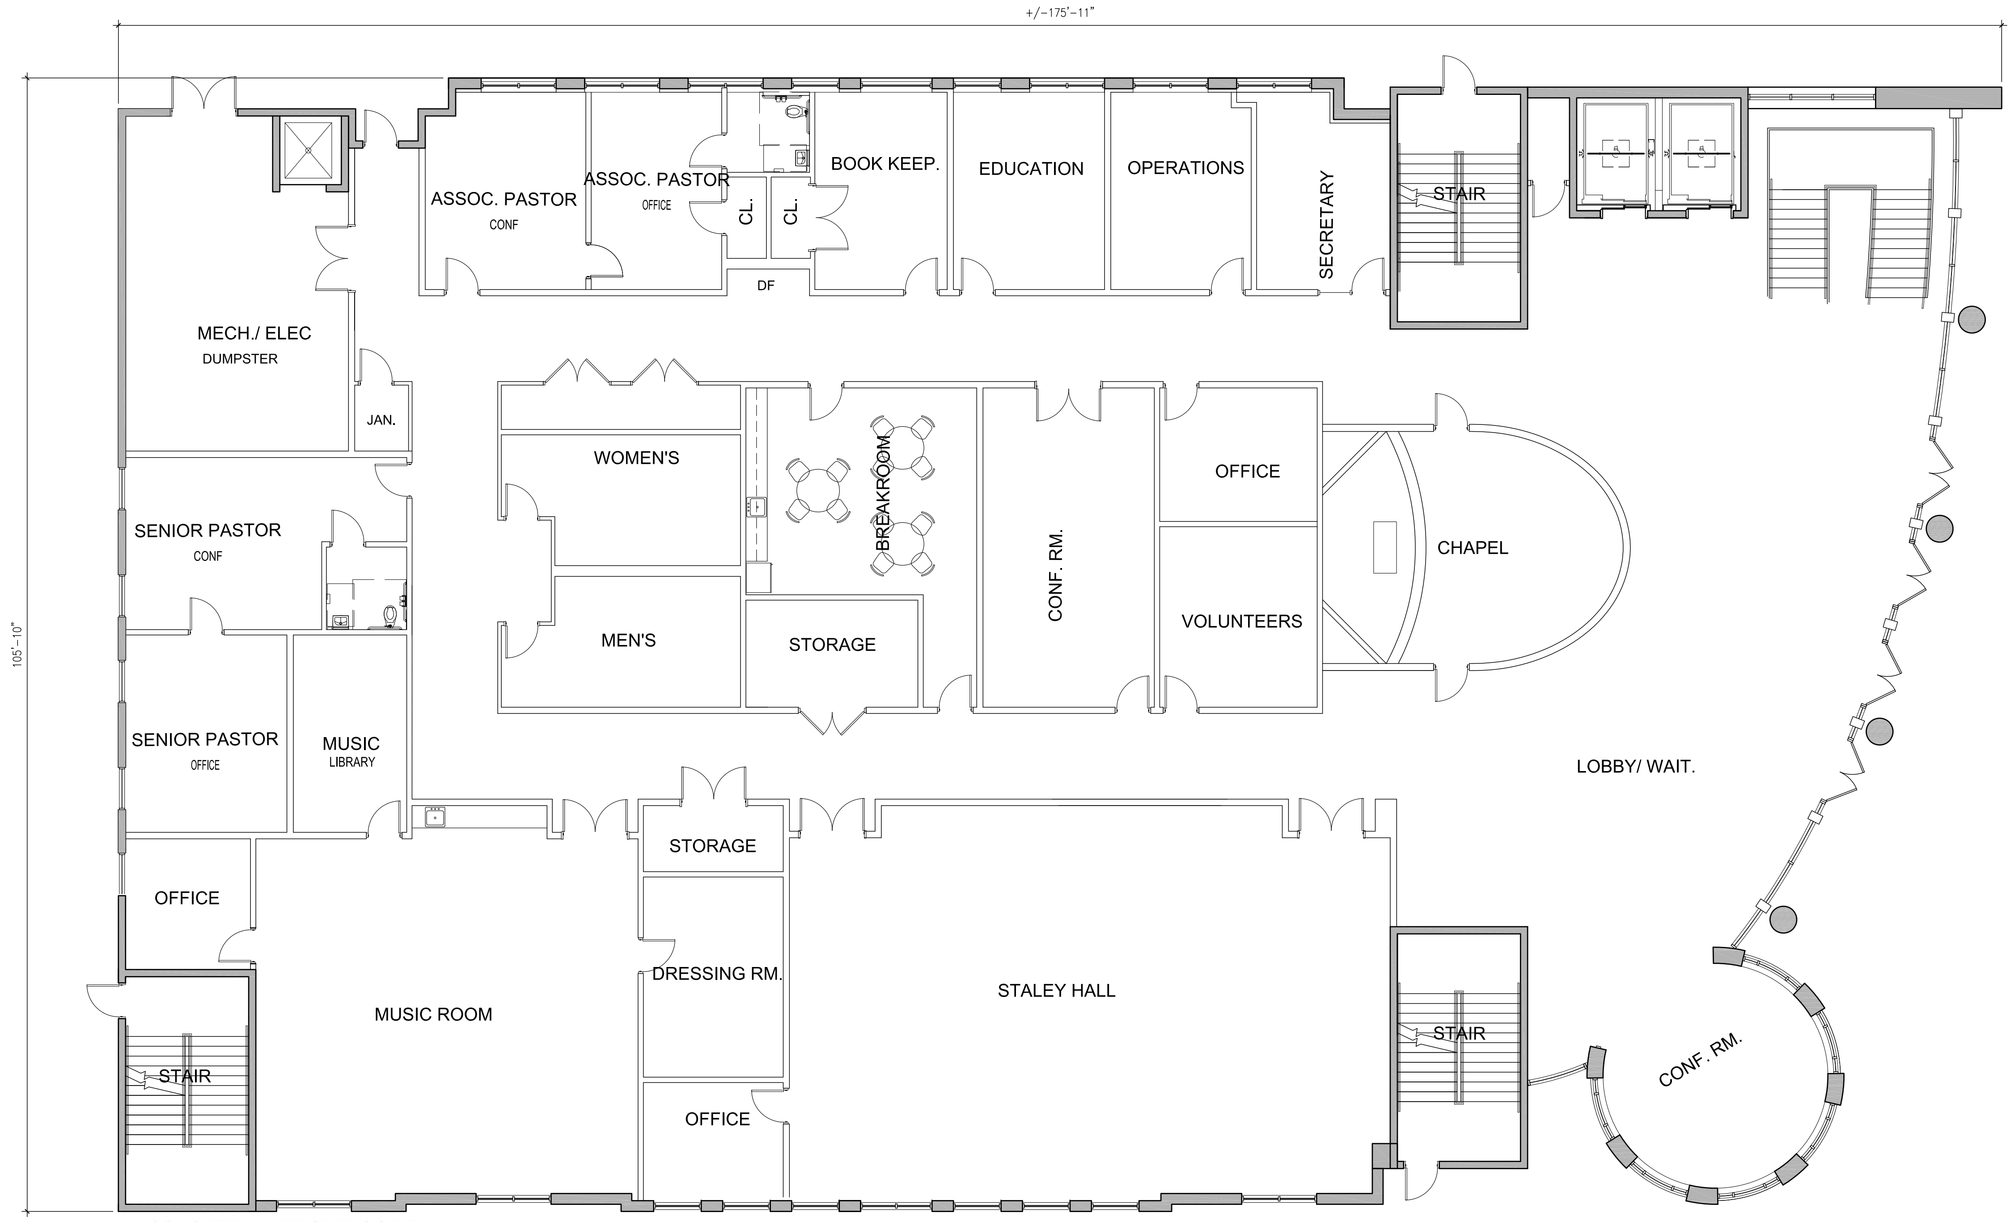

1 **CONCEPTUAL FIRST FLOOR PLAN**
SCALE: 1/8" = 1'-0" FLOOR AREA = +/- 17,036 SQ. FT.

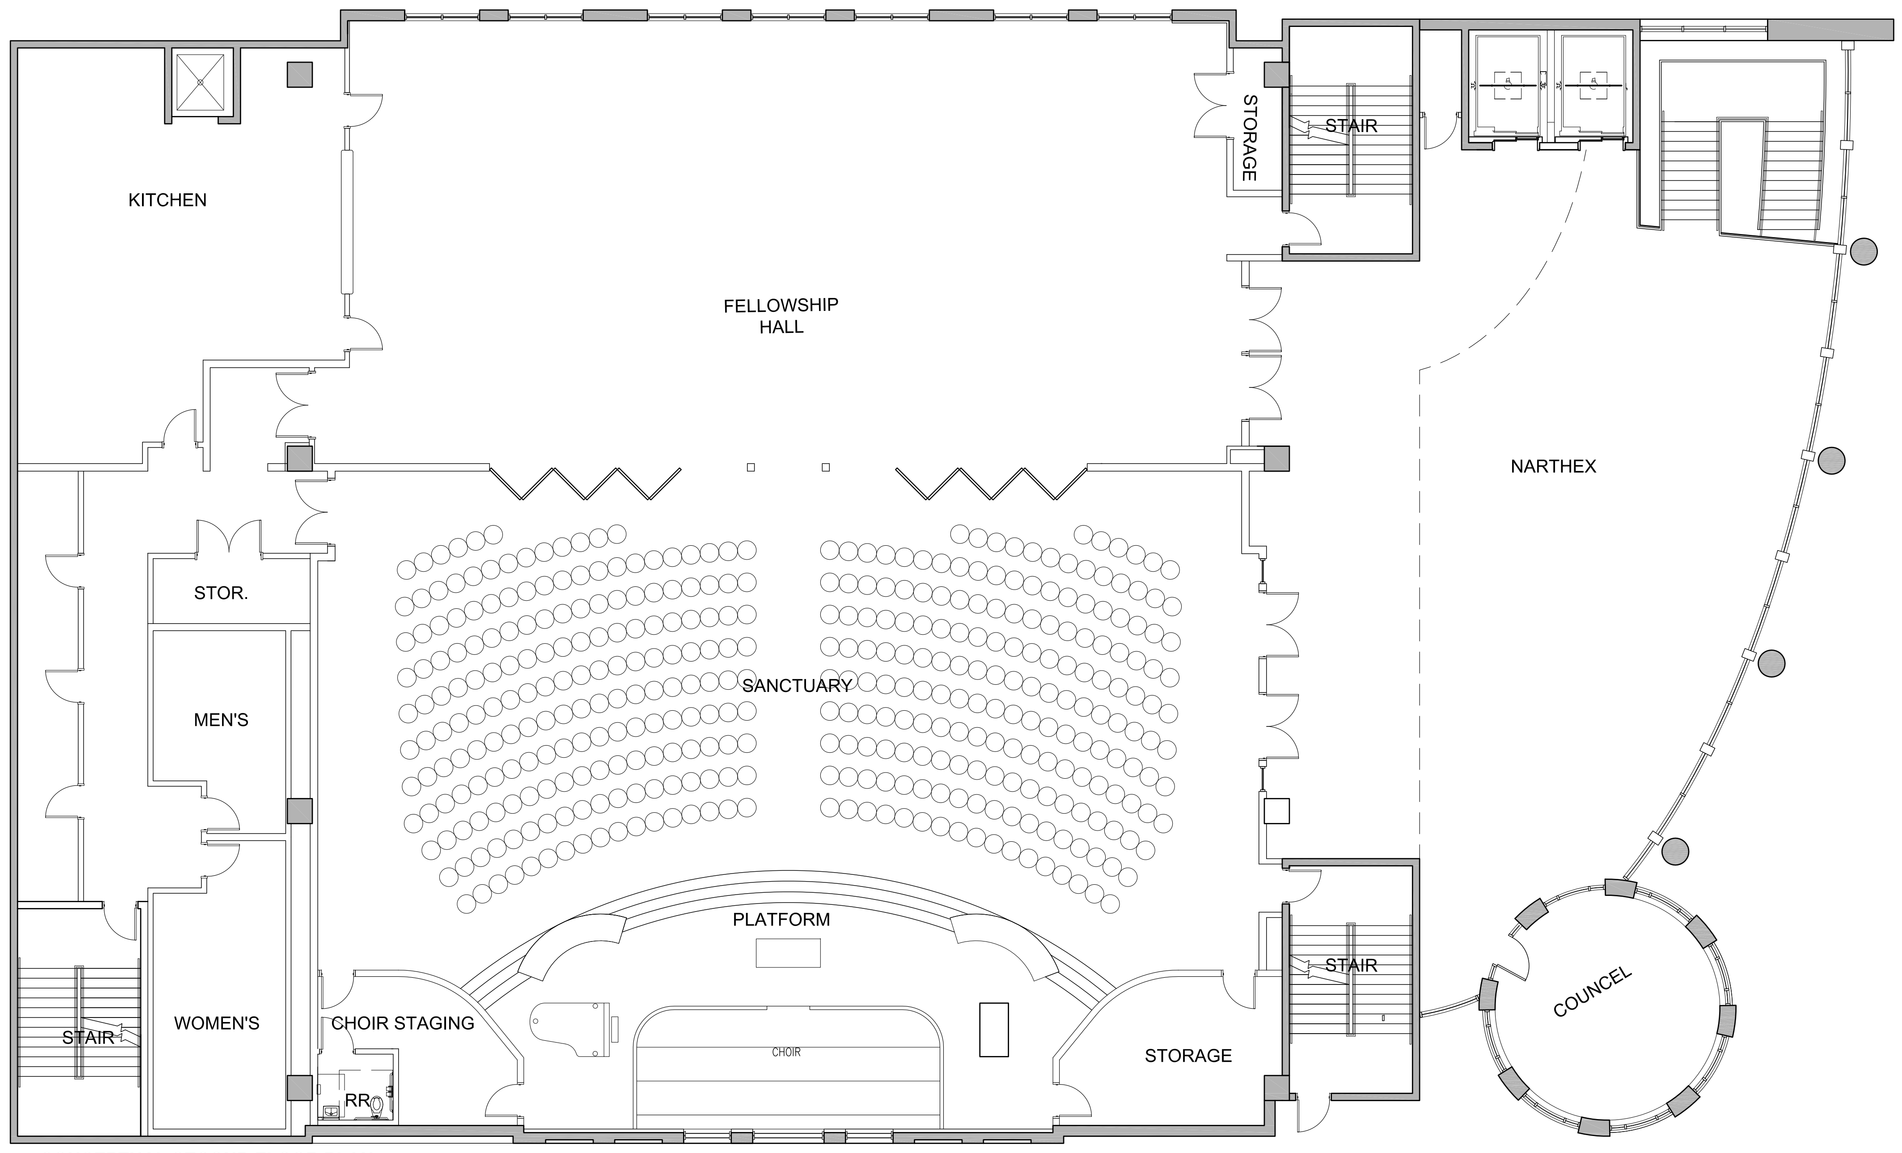

2 **CONCEPTUAL SECOND FLOOR PLAN**
SCALE: 1/8" = 1'-0" FLOOR AREA = +/- 17,036 SQ. FT.

J:\062-10027-001_Church_By The_Sea\E Design\SD-DD-CD\01 Drawings\05 Architecture\CBTS-TOT-LOT-06_14_15\CBTS-TOT-LOT-Plans.dwg June 17, 2015 - 12:40pm JAMazzella

Church by the Sea

CHURCH BY THE SEA
Tot Lot Site
BAL HARBOUR, FLORIDA

LEO A DALY
PLANNING ARCHITECTURE ENGINEERING INTERIORS
EST. 1915

1400 Centrepark Boulevard, Suite 500
West Palm Beach, FL 33401 USA
Tel 561-688-2111 Fax 561-697-8040
DPR: # AAC000734

Primary Consultants

KEY PLAN

REVISIONS

NO.	DESCRIPTION	DATE

FILE LOG

ACTIVITY	BY
Manager	PMT, JAM
Design	
Draw	
Check	

STAMP

Paul M. Twitty
AR-0004307
DATE: June 17, 2015
Site Submittal - 06/17/15

Project No. 062-10027-003
June 17, 2015

FIRST and SECOND FLOOR PLANS

AE - 1.0

© LEO A DALY Company 2015

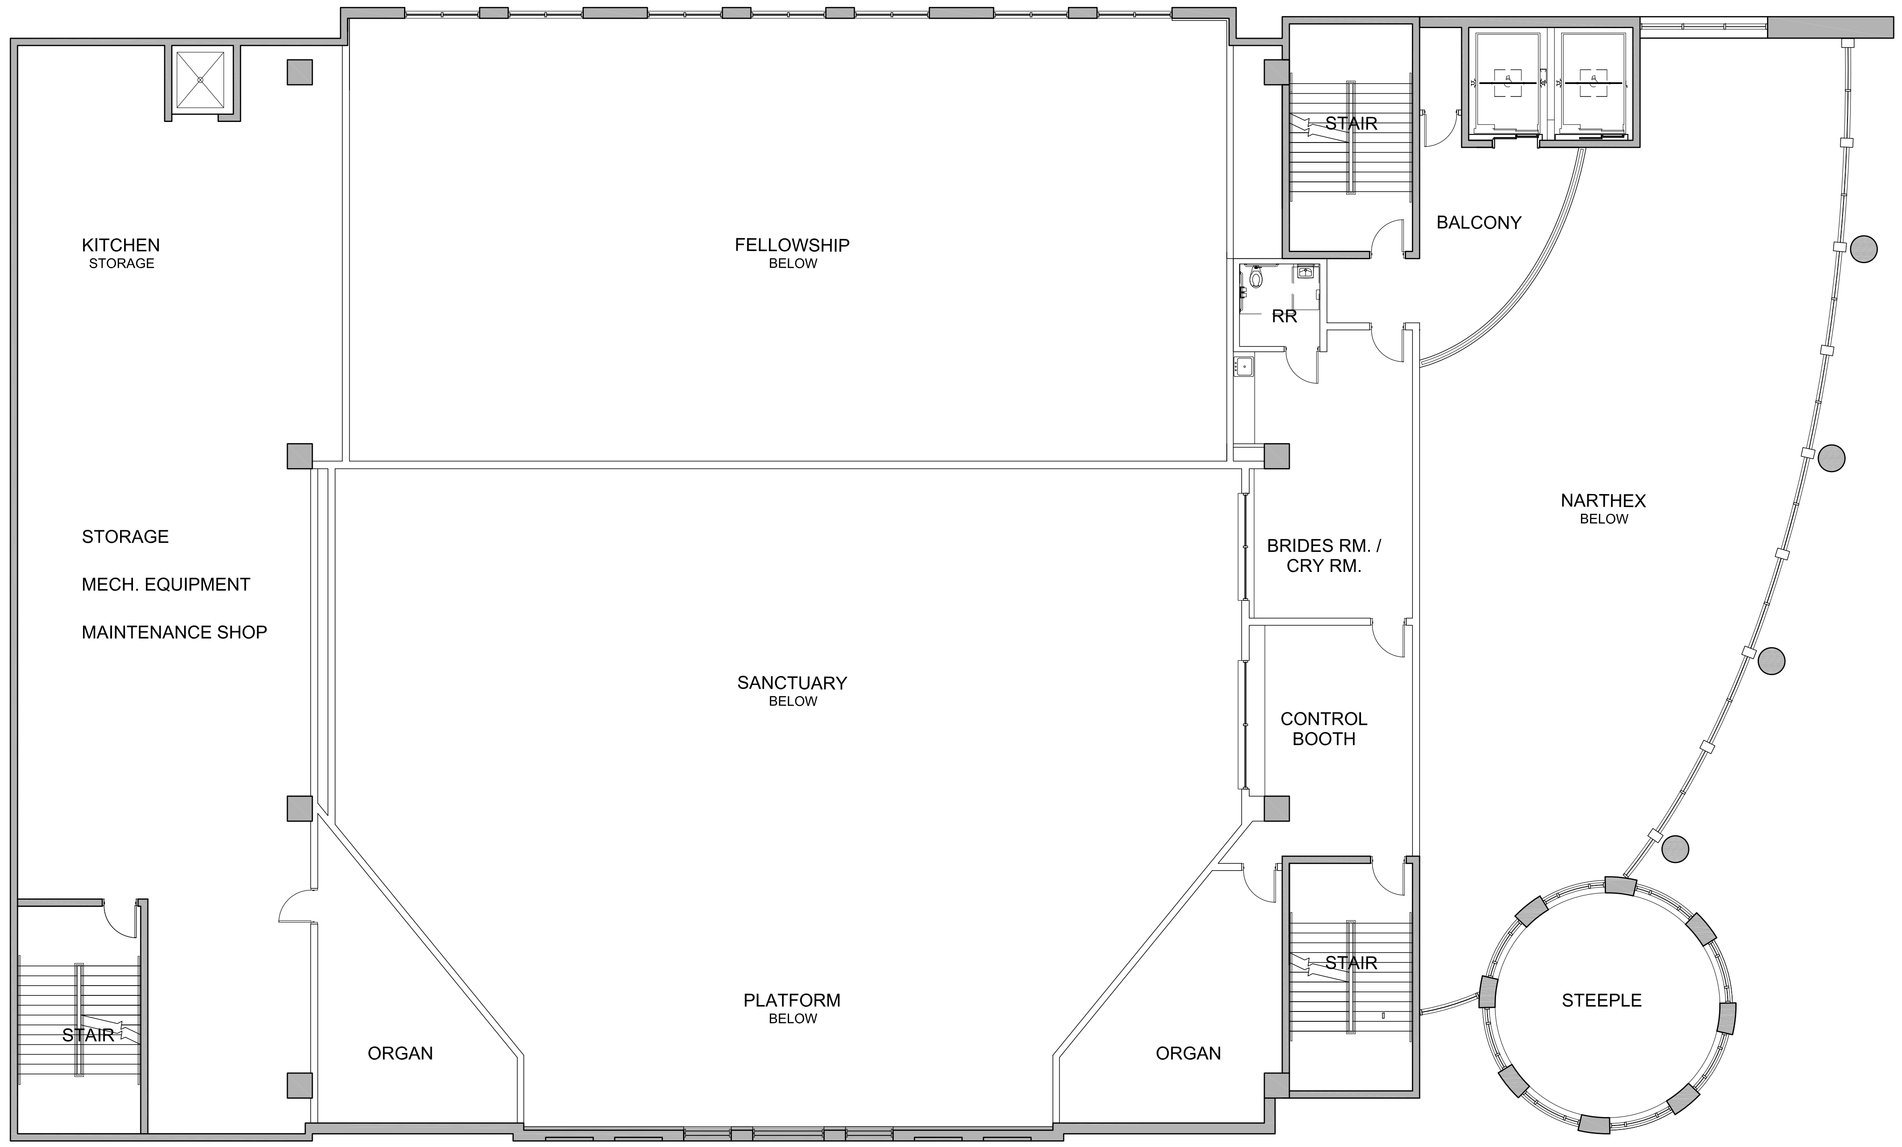

1 **CONCEPTUAL MEZZANINE PLAN**
SCALE: 1/8" = 1'-0" FLOOR AREA = +/- 3,653 SQ. FT.

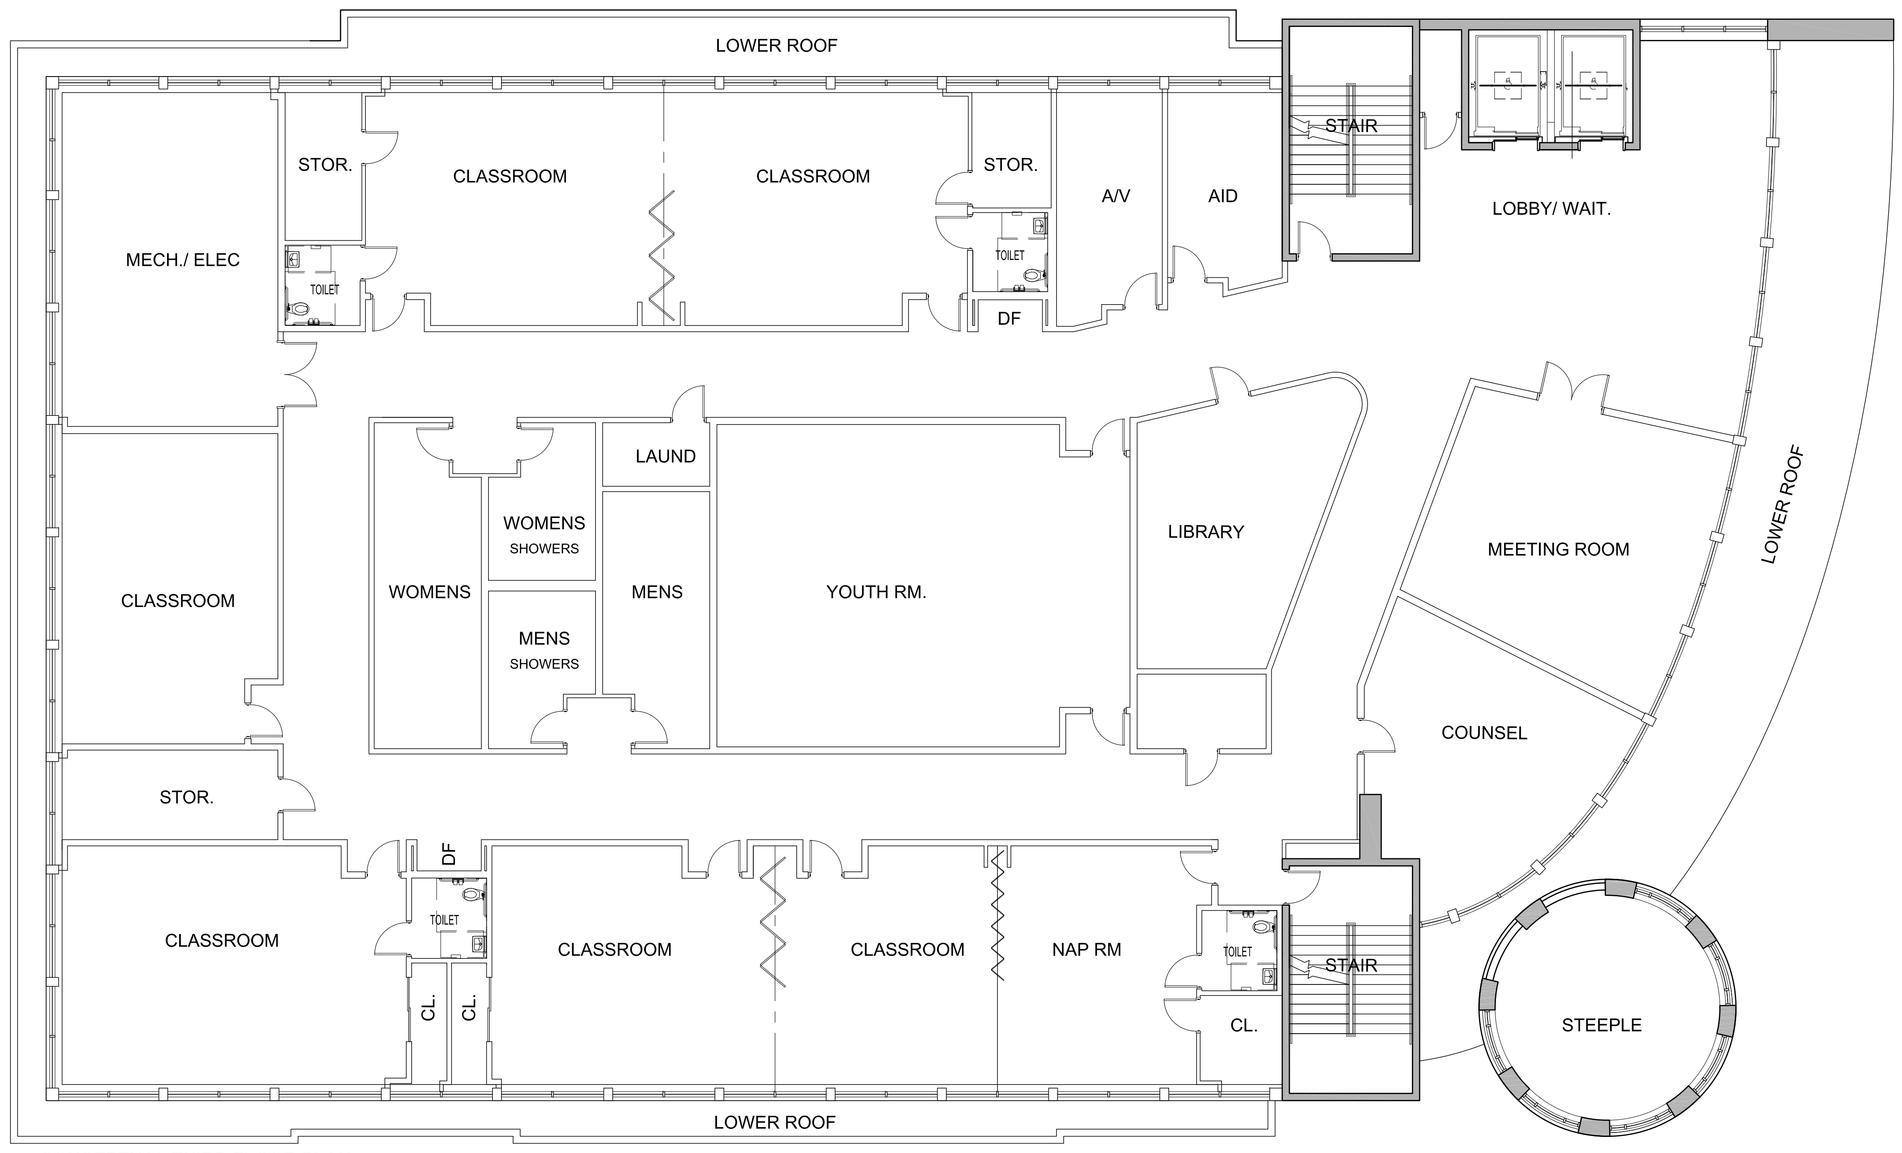

2 **CONCEPTUAL THIRD FLOOR PLAN**
SCALE: 1/8" = 1'-0" FLOOR AREA = +/- 14,580 SQ. FT.

J:\062-10027-001_Church_By The_Sea\E Design\SD-DD-CD\01 Drawings\05 Architecture\CBTS-TOT-LOT-06_14_15\CBTS-TOT-LOT-Plans.dwg June 17, 2015 - 3:54pm JAMezzetta

Church by the Sea

CHURCH BY THE SEA
Tot Lot Site
BAL HARBOUR, FLORIDA

LEO A DALY
PLANNING ARCHITECTURE ENGINEERING INTERIORS
EST. 1915

1400 Centrepark Boulevard, Suite 500
West Palm Beach, FL 33401 USA
Tel 561-688-2111 Fax 561-697-8040
DPR: # AAC000734

Primary Consultants

KEY PLAN

REVISIONS

NO.	DESCRIPTION	DATE

FILE LOG

ACTIVITY	BY
Manager	PMT, JAM
Design	
Draw	
Check	

STAMP

Paul M. Twitty
AR-0004307
DATE: June 17, 2015
Site Submittal - 06/17/15

Project No. 062-10027-003
June 17, 2015

MEZZANINE and THIRD FLOOR PLANS

AE - 1.1

©LEO A DALY Company 2015

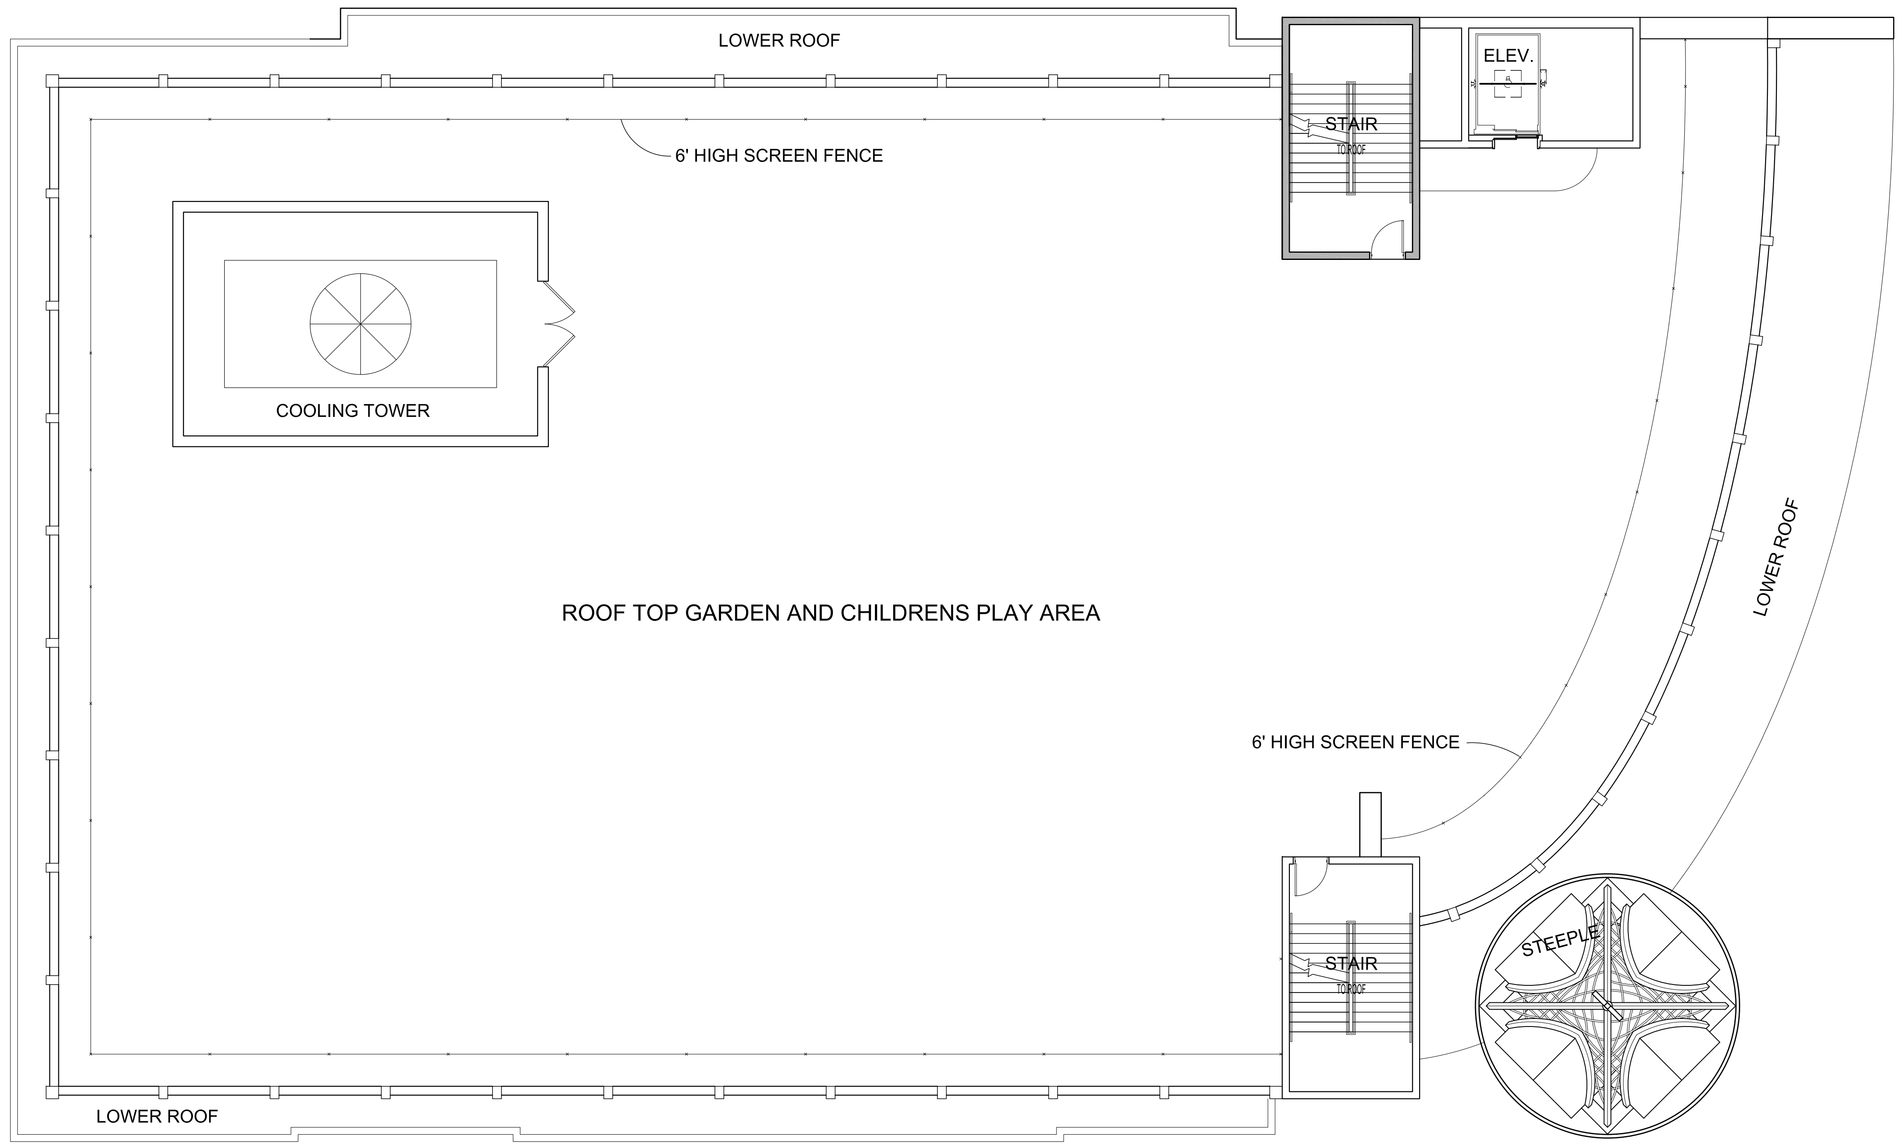

1 **CONCEPTUAL ROOF PLAN**
SCALE: 1/8" = 1'-0"

J:\062-10027-001_Church_By The_Sea\E Design SD-DD-CD\01 Drawings\05 Architecture\CBTS_TOT-LOT-06_14_15\CBTS_TOT-LOT_Plans.dwg June 17, 2015 - 3:54pm JAMazzetto

Church by the Sea

CHURCH BY THE SEA
Tot Lot Site
BAL HARBOUR, FLORIDA

LEO A DALY
PLANNING ARCHITECTURE ENGINEERING INTERIORS
EST. 1915

1400 Centrepark Boulevard, Suite 500
West Palm Beach, FL 33401 USA
Tel 561-688-2111 Fax 561-697-8040
DPR: # AAC000734

Primary Consultants

KEY PLAN

REVISIONS

NO.	DESCRIPTION	DATE

FILE LOG

ACTIVITY	BY
Manager	PMT, JAM
Design	
Draw	
Check	

STAMP

Paul M. Twitty
AR-0004307
DATE: June 17, 2015
Site Submittal - 06/17/15

Project No. 062-10027-003
June 17, 2015

ROOF PLAN

AE - 1.2

© LEO A DALY Company 2015

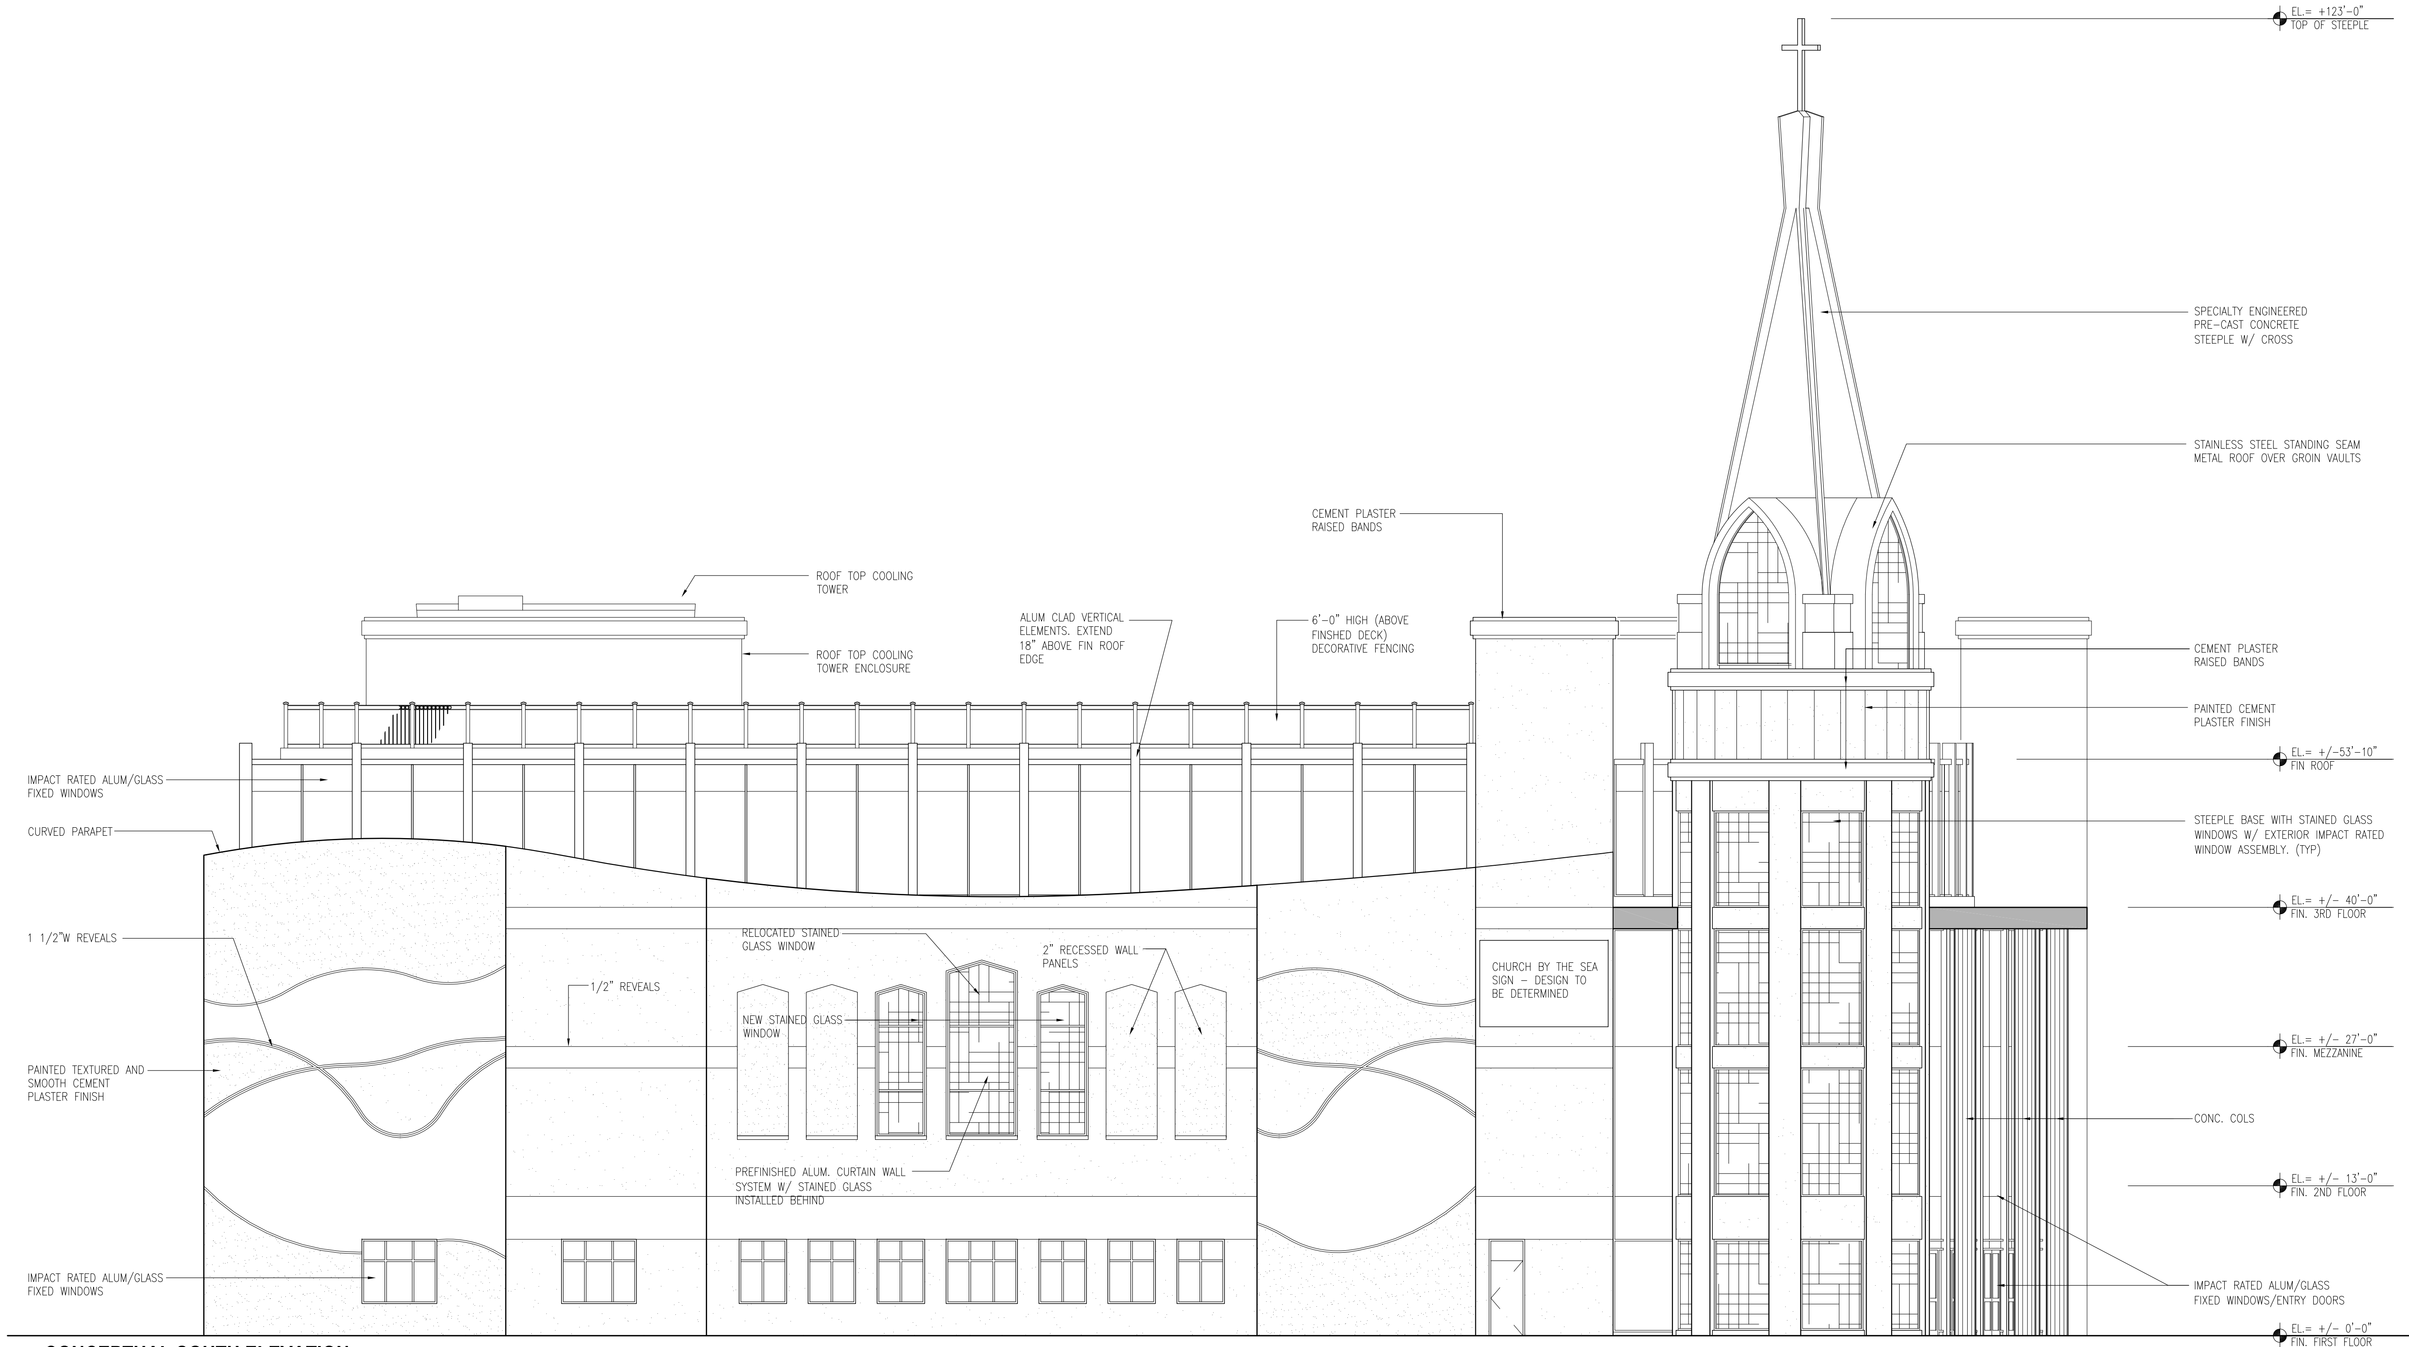

1 CONCEPTUAL SOUTH ELEVATION

SCALE: 1/8" = 1'-0"

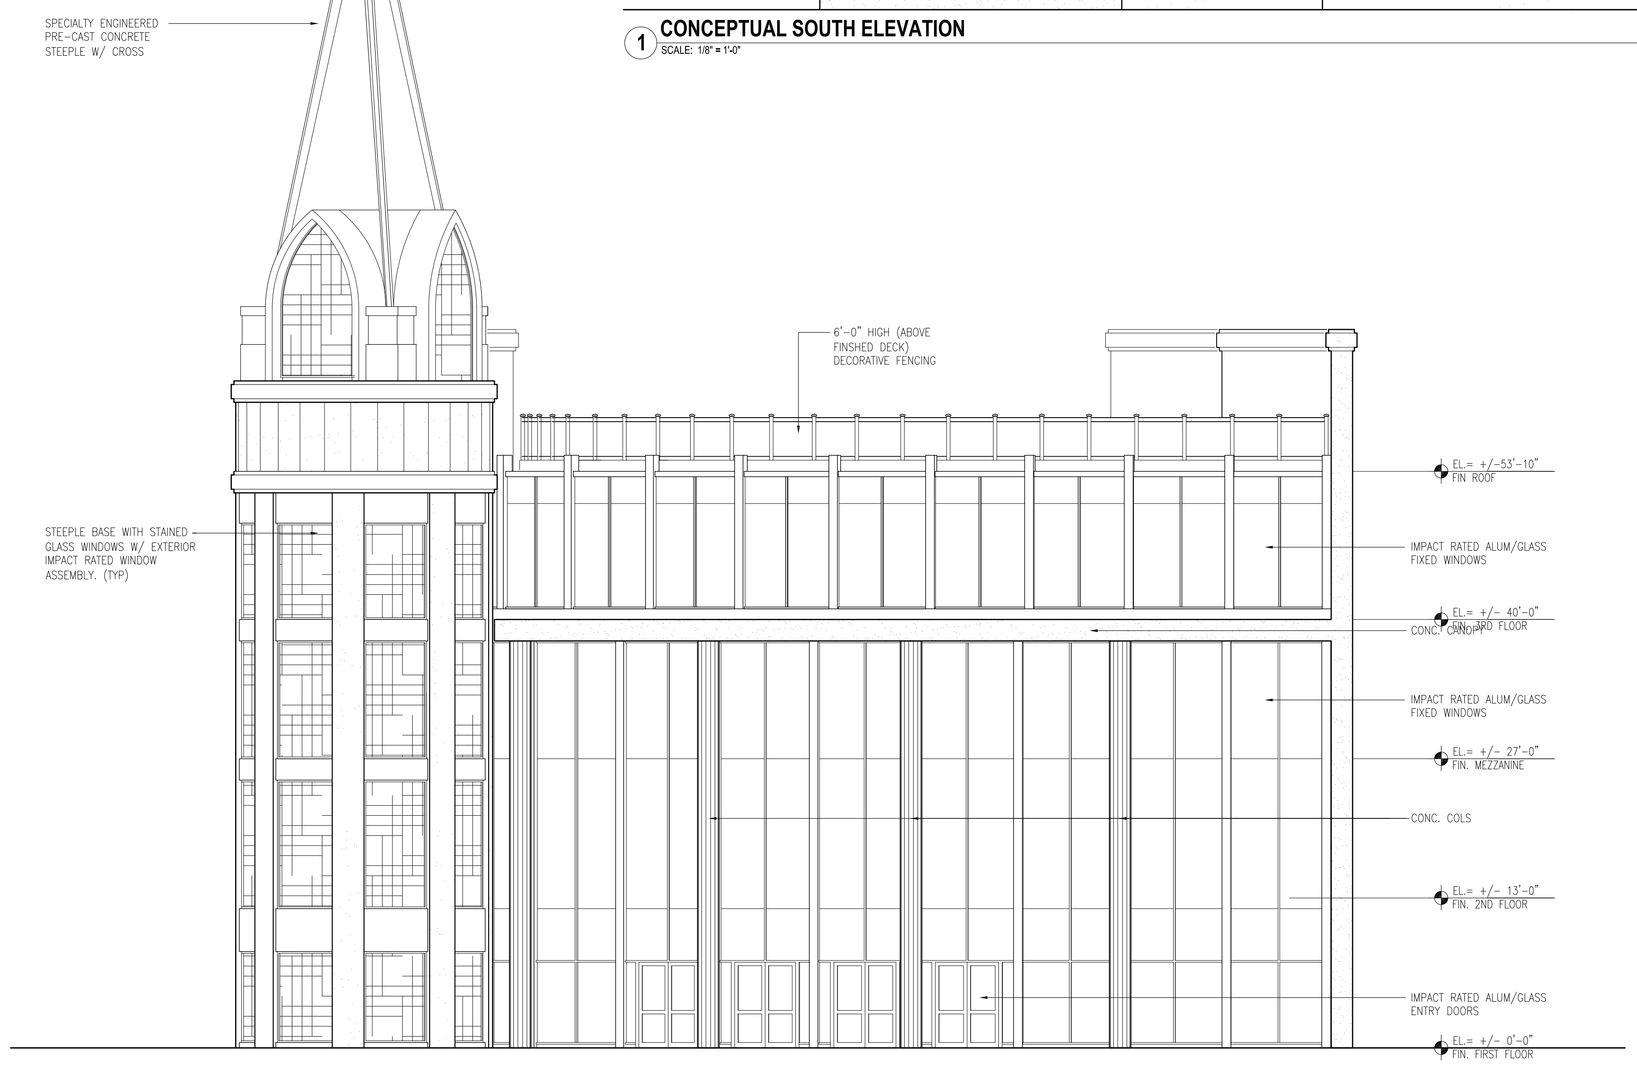

2 CONCEPTUAL EAST ELEVATION

SCALE: 1/8" = 1'-0"

J:\062-10027-001_Church_By_The_Sea\E Design SD-DD-CD\01 Drawings\05 Architecture\CBTS-107-LOT-06_14_15\CBTS-107-LOT-Plans.dwg June 17, 2015 - 3:55pm JAMezzetta

Church by the Sea

CHURCH BY THE SEA
Tot Lot Site
BAL HARBOUR, FLORIDA

LEO A DALY
PLANNING
ARCHITECTURE
ENGINEERING
INTERIORS
EST. 1915

1400 Centrepark Boulevard, Suite 500
West Palm Beach, FL 33401 USA
Tel 561-688-2111 Fax 561-697-8040
DPR: # AAC000734

Primary Consultants

KEY PLAN

REVISIONS

NO.	DESCRIPTION	DATE

FILE LOG

ACTIVITY	BY
Manager	PMT, JAM
Design	
Draw	
Check	

STAMP

Paul M. Twitty
AR-0004307
DATE: June 17, 2015

Site Submittal - 06/17/15

Project No. 062-10027-003
June 17, 2015

EXTERIOR ELEVATION

AE - 2.0

© LEO A DALY Company 2015

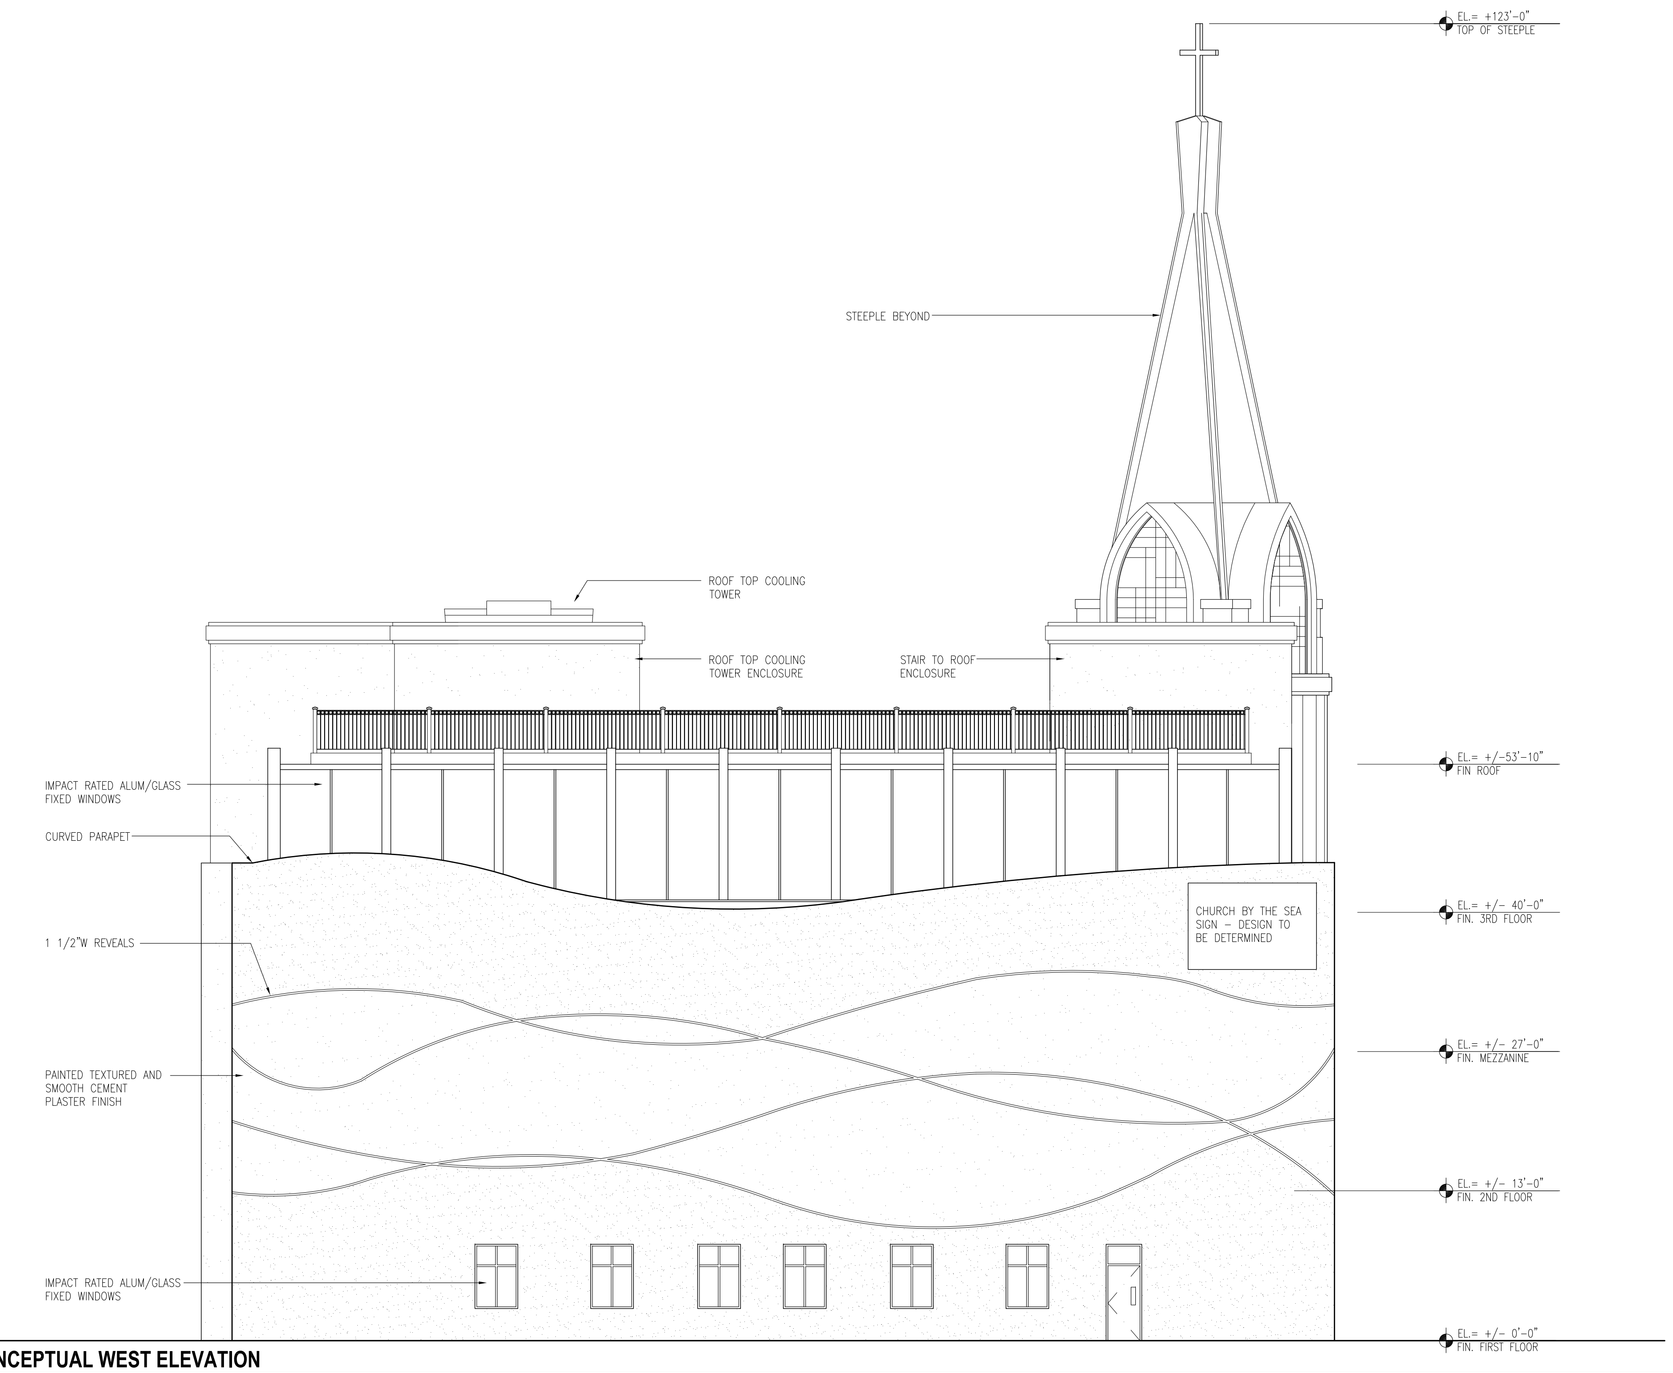

1 **CONCEPTUAL WEST ELEVATION**
SCALE: 1/8" = 1'-0"

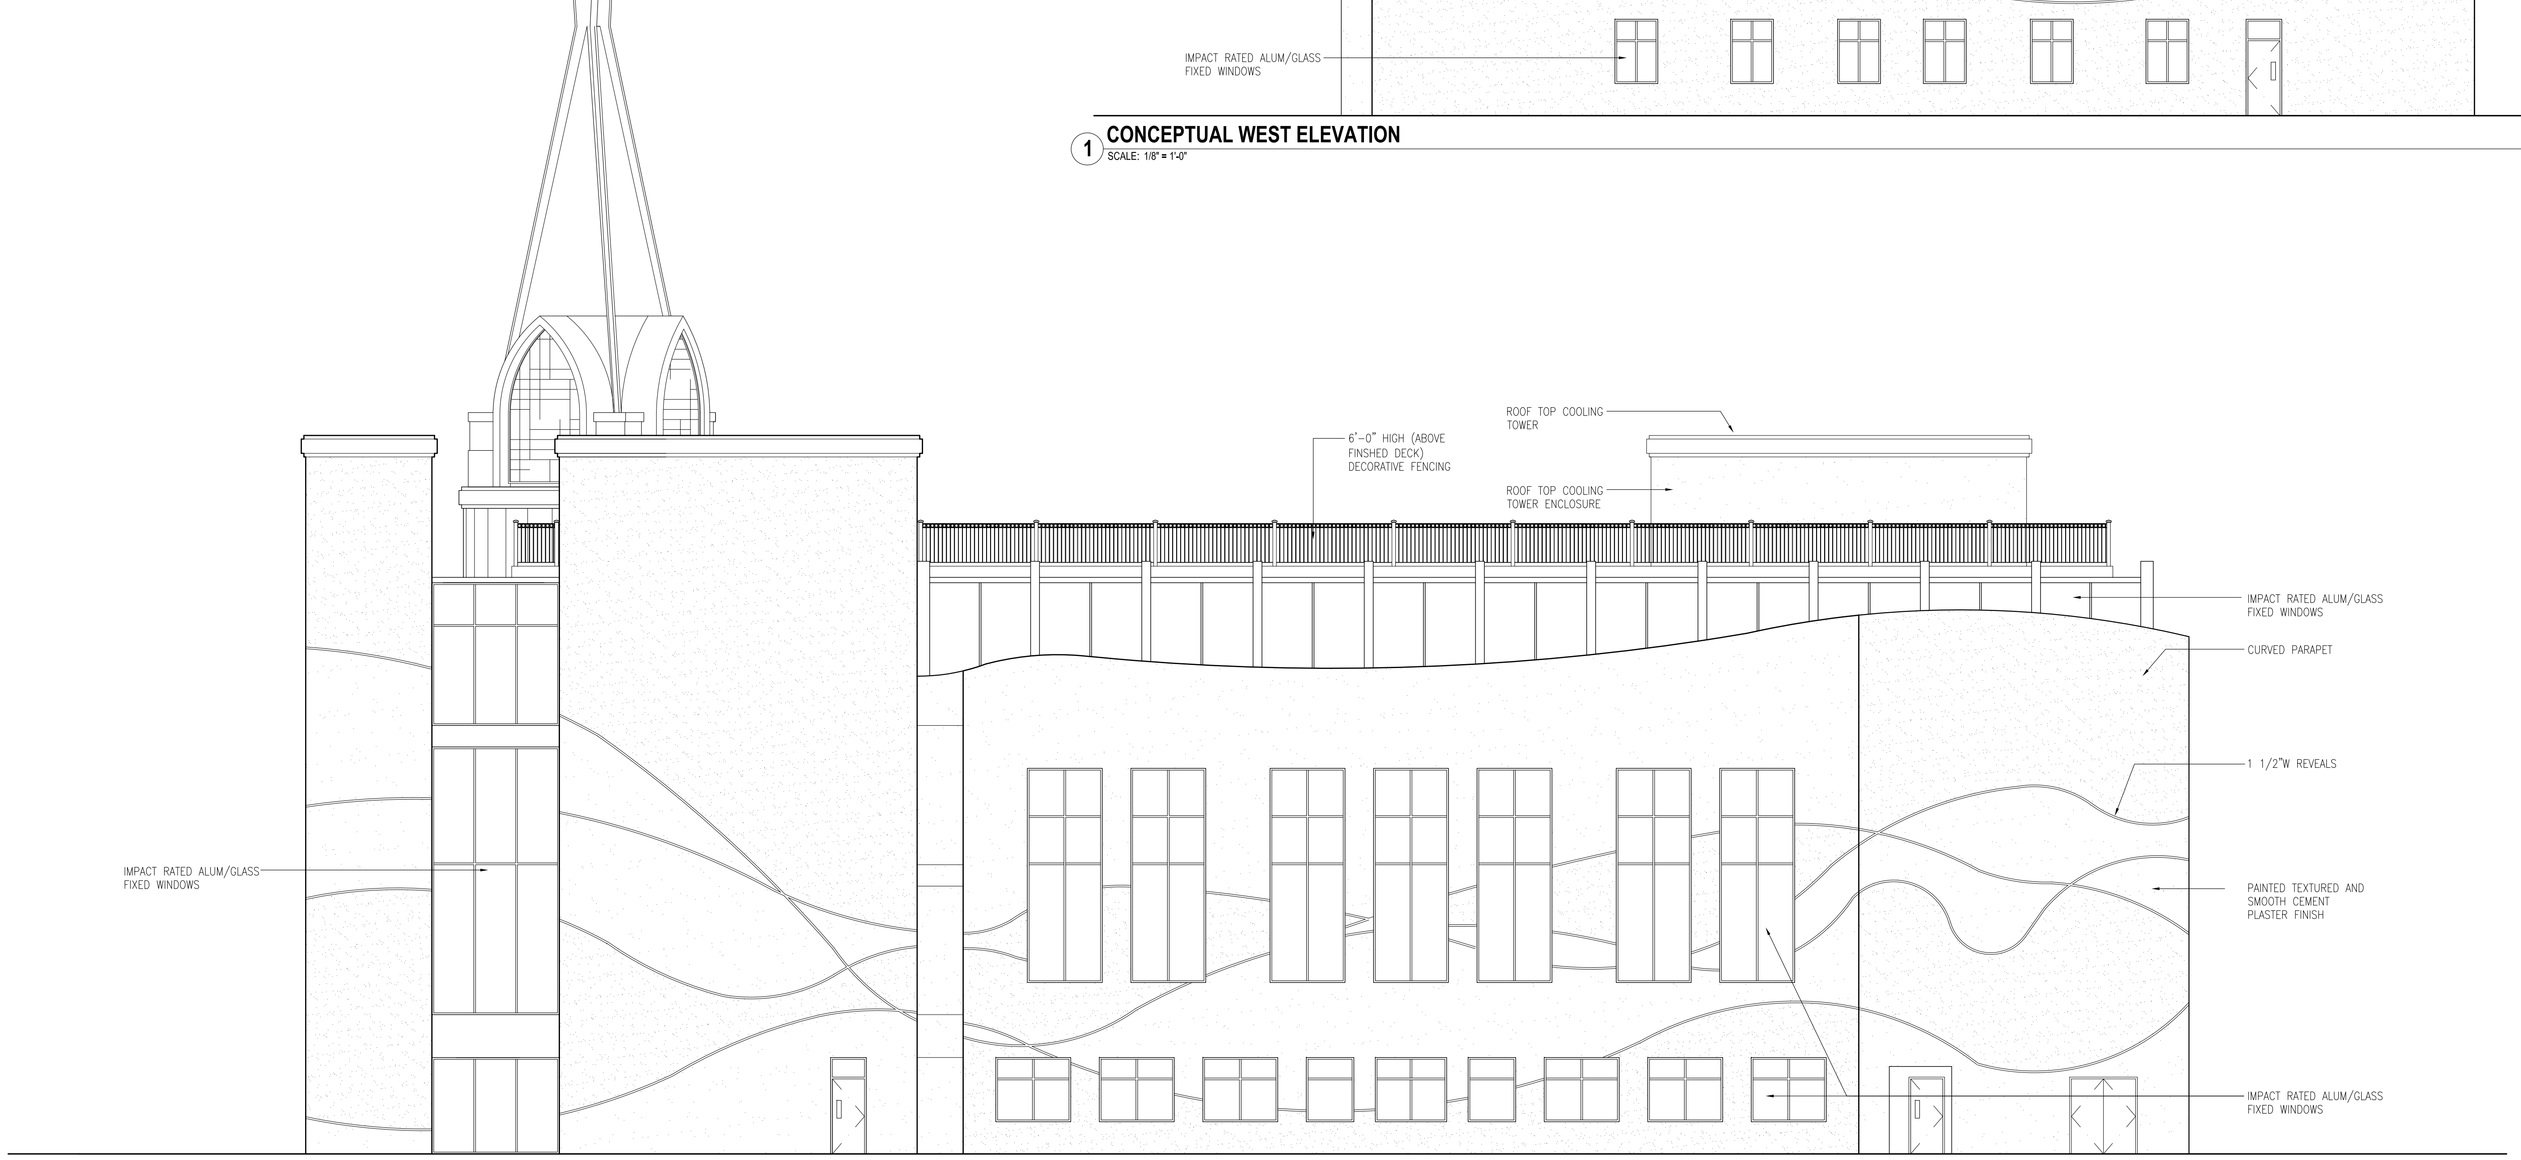

2 **CONCEPTUAL NORTH ELEVATION**
SCALE: 1/8" = 1'-0"

J:\062-10027-001_Church_By The_Sea\E Design SD-DD-CD\01 Drawings\05 Architecture\CBTS-TOT-LOT-06_14_15\CBTS-TOT-LITE-Plans.dwg June 17, 2015 - 3:59pm JAMazzetto

Church by the Sea

CHURCH BY THE SEA
Tot Lot Site
BAL HARBOUR, FLORIDA

LEO A DALY
PLANNING
ARCHITECTURE
ENGINEERING
INTERIORS
ESE. 1915

1400 Centrepark Boulevard, Suite 500
West Palm Beach, FL 33401 USA
Tel 561-688-2111 Fax 561-697-8040
DPR: # AAC000734

Primary Consultants

KEY PLAN

REVISIONS

NO.	DESCRIPTION	DATE

FILE LOG

ACTIVITY	BY
Manager	PMT, JAM
Design	
Draw	
Check	

STAMP

Paul M. Twitty
AR-0004307
DATE: June 17, 2015
Site Submittal - 06/17/15

Project No. 062-10027-003
June 17, 2015

EXTERIOR ELEVATIONS

AE - 2.1

© LEO A DALY Company 2015